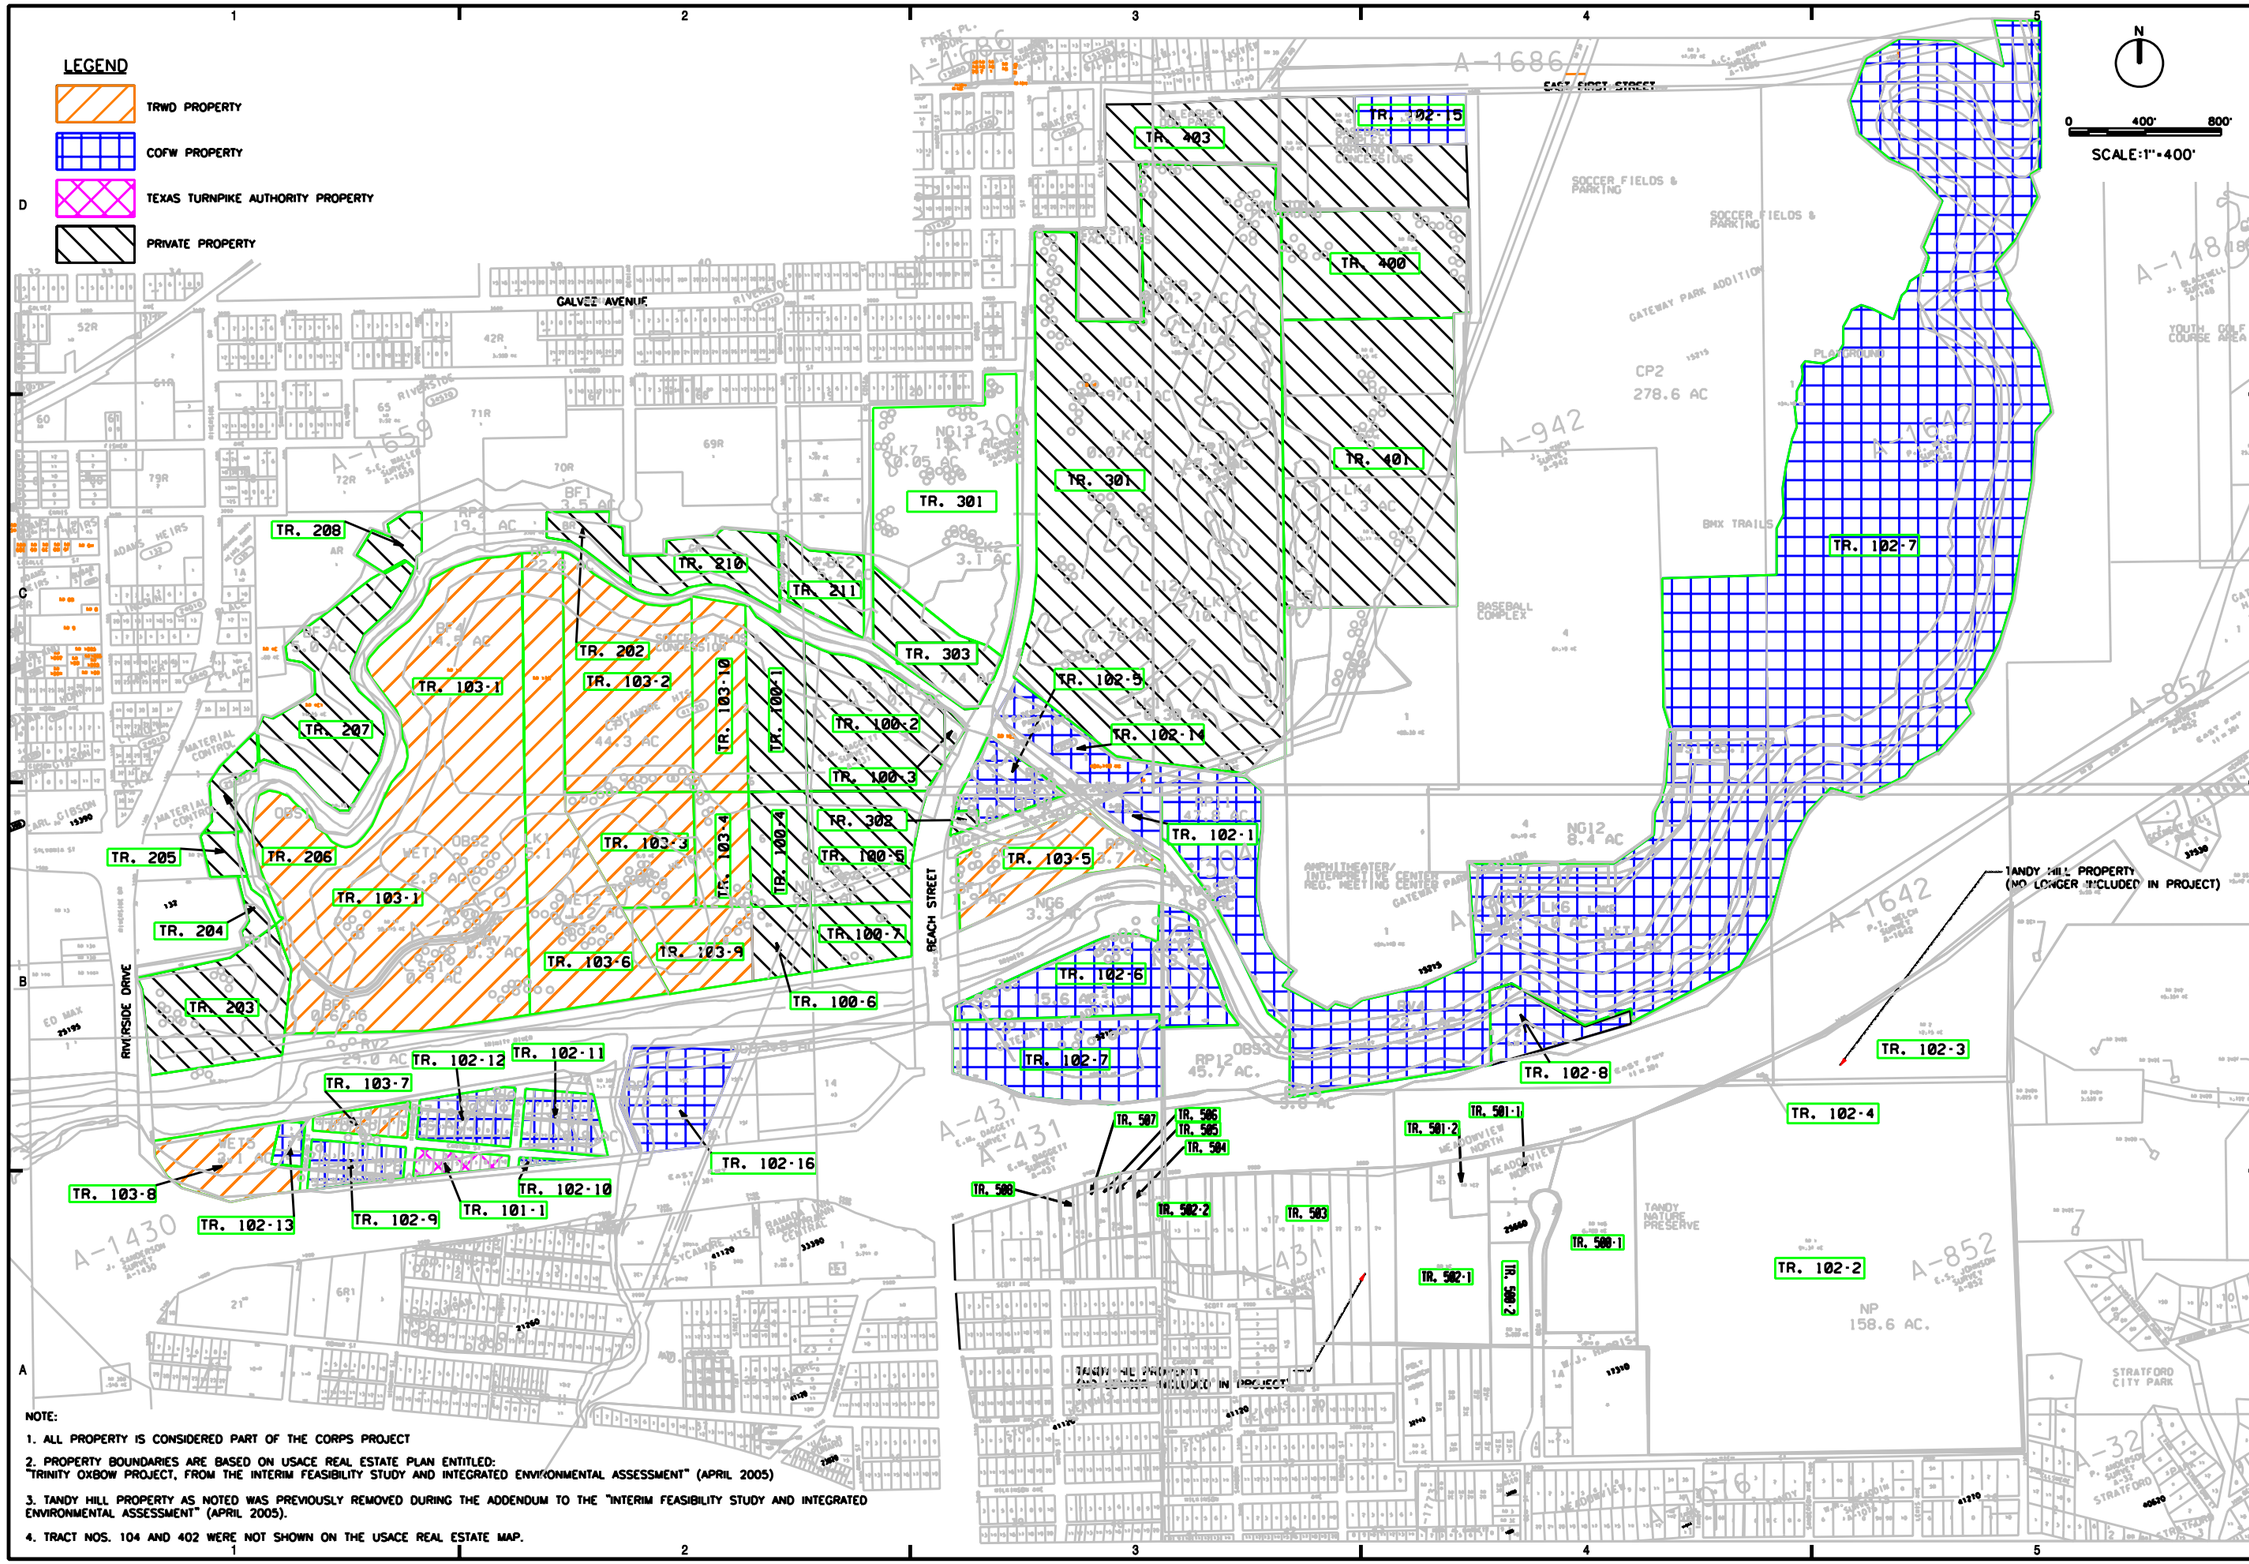

NOTE:

1. ALL PROPERTY IS CONSIDERED PART OF THE CORPS PROJECT
2. PROPERTY BOUNDARIES ARE BASED ON USACE REAL ESTATE PLAN ENTITLED: "TRINITY OXBOW PROJECT, FROM THE INTERIM FEASIBILITY STUDY AND INTEGRATED ENVIRONMENTAL ASSESSMENT" (APRIL 2005)
3. TANDY HILL PROPERTY AS NOTED WAS PREVIOUSLY REMOVED DURING THE ADDENDUM TO THE "INTERIM FEASIBILITY STUDY AND INTEGRATED ENVIRONMENTAL ASSESSMENT" (APRIL 2005).
4. TRACT NOS. 104 AND 402 WERE NOT SHOWN ON THE USACE REAL ESTATE MAP.

US Army Corps of Engineers
Fort Worth District

Symbol	Description	Date	Appr.

Design file: DesignFile
Set ID: SetID
Size: ANSI D
Plot date: PlotDate
Designed by: ByDesigned
Drawn by: ByDrawn
Checked by: ByChecked
Responsible P.E.: PEResponsible
License Number: PELicenseNum
LicenseState: PEState

CDM

FORT WORTH CENTRAL CITY
PROJECT REPORT
MODIFIED PROJECT
RIVERSIDE OXBOW - GATEWAY PARK REAL ESTATE

SHEET IDENTIFICATION
APP. B
Fig No. 5