APPENDIX G

CONSTRUCTION DETAILS

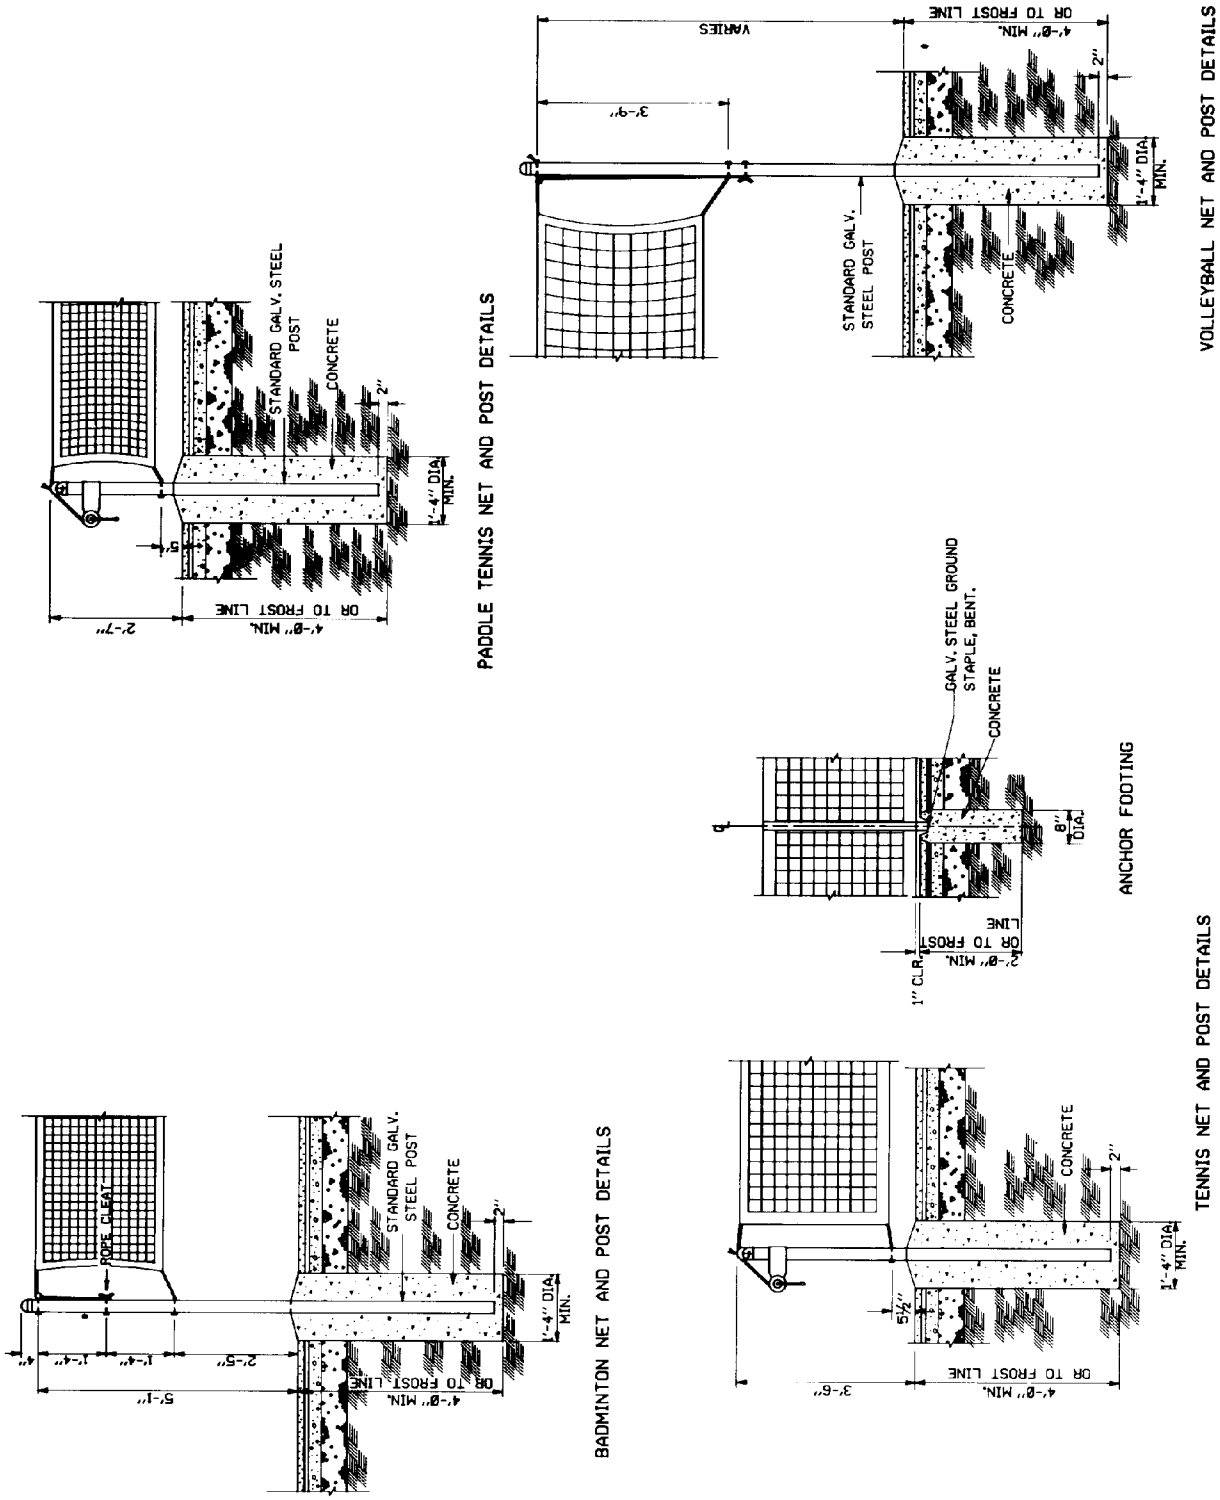

Figure G-1. Fixed net posts.

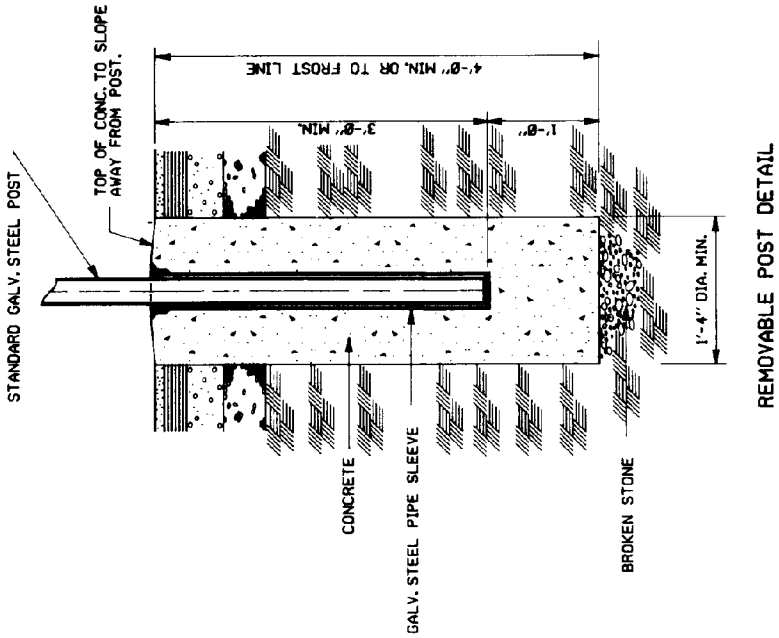

NOTES:

Opening in pipe sleeve to be closed with deck plate when post is removed.

If posts are to be painted, they shall be etched with acid, primed and painted with a good exterior enamel.

Figure G-2. Removable net posts.

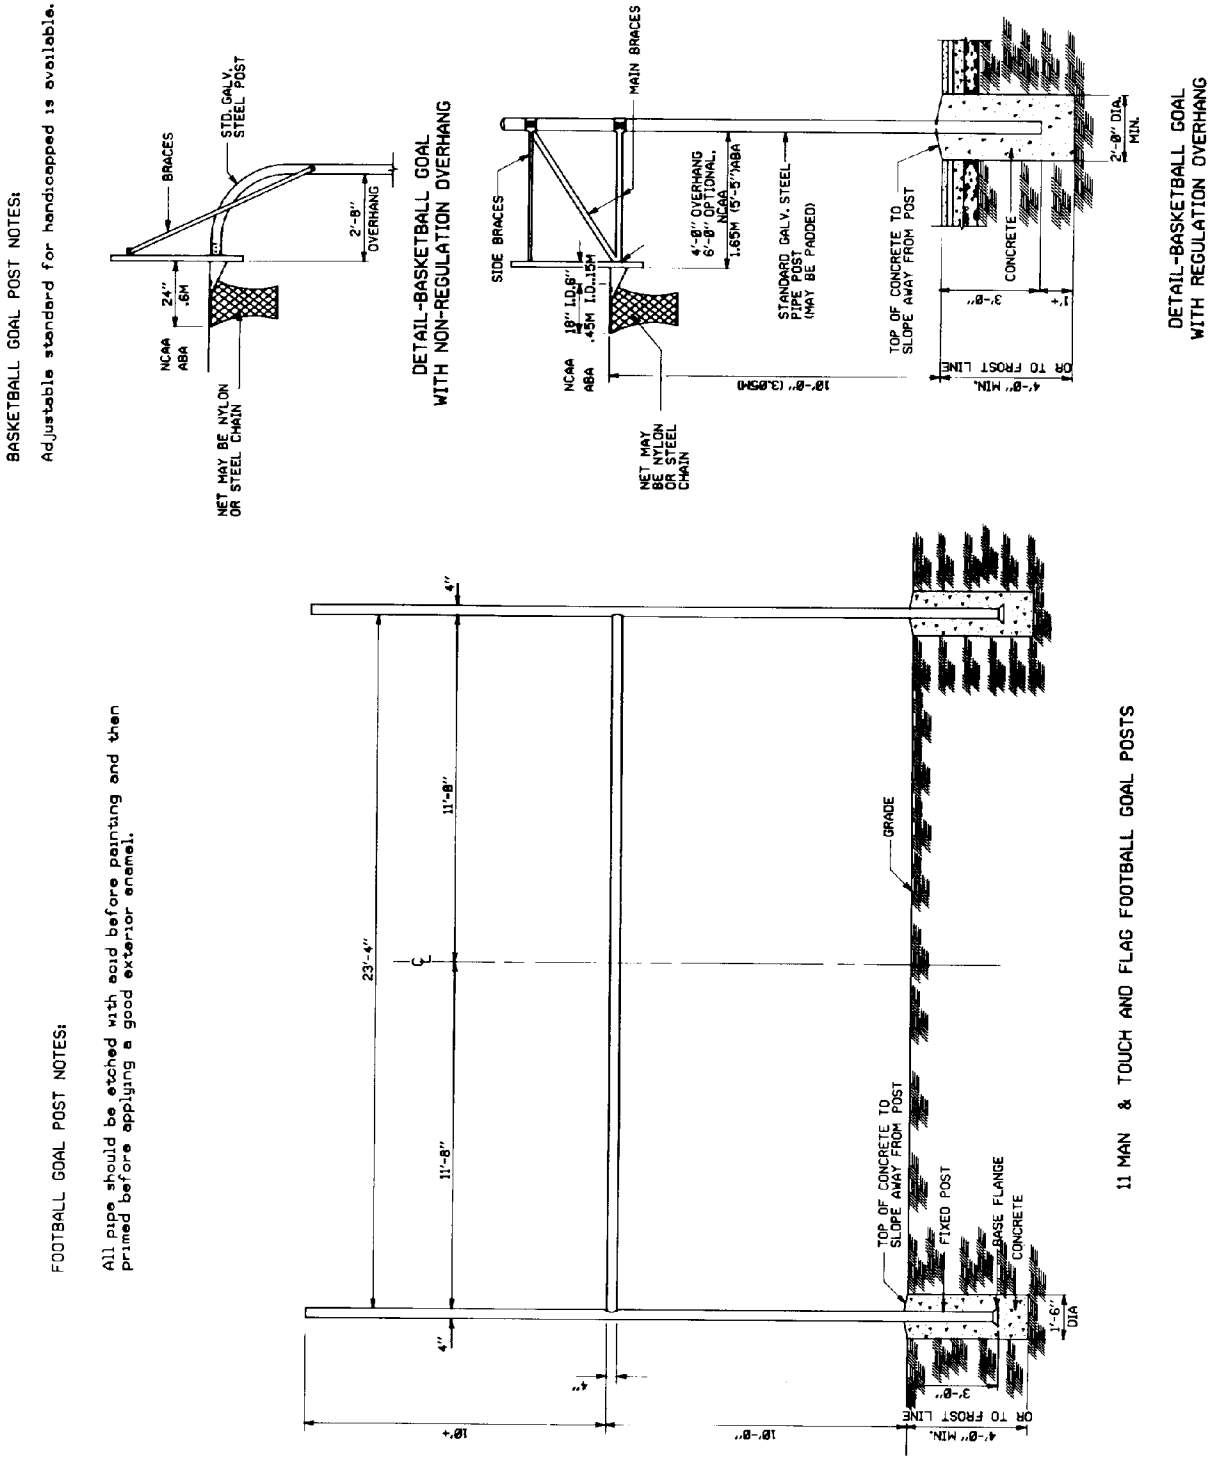

Figure G-3. Football and basketball goal post details.

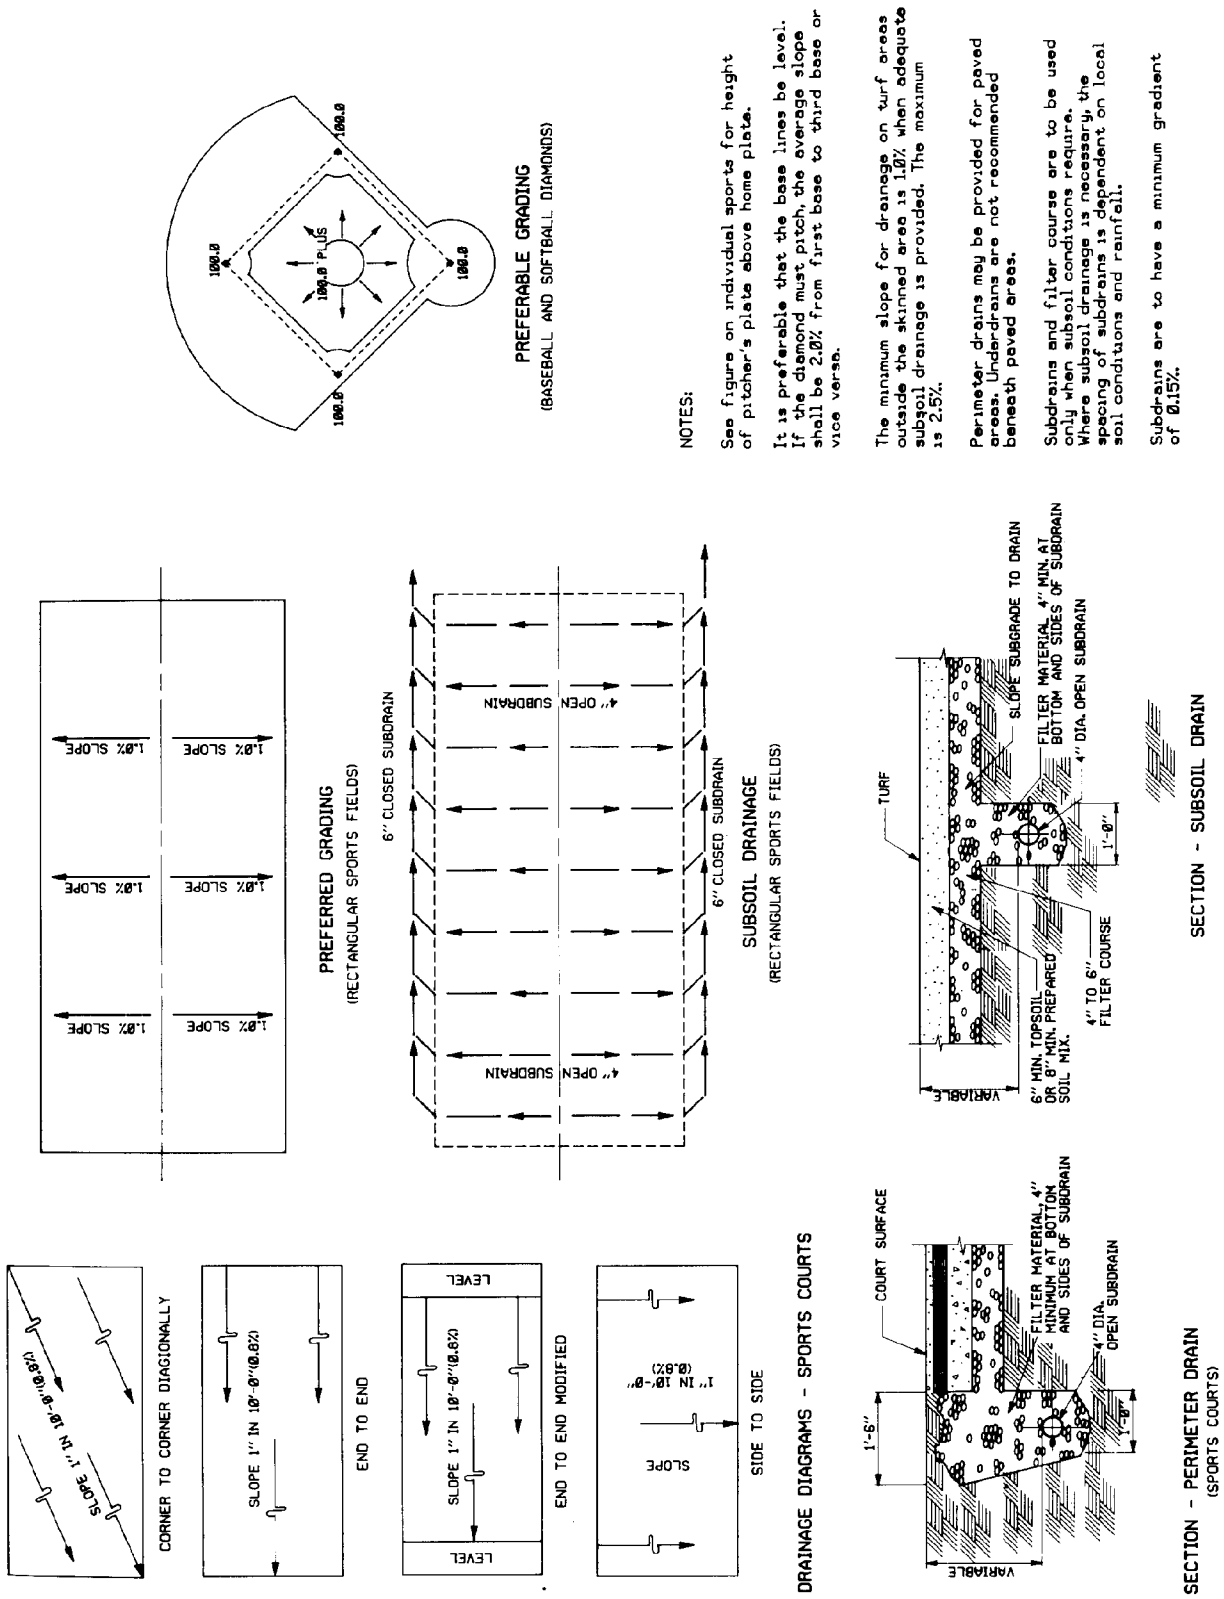

Figure G-4. Typical grading and drainage details.

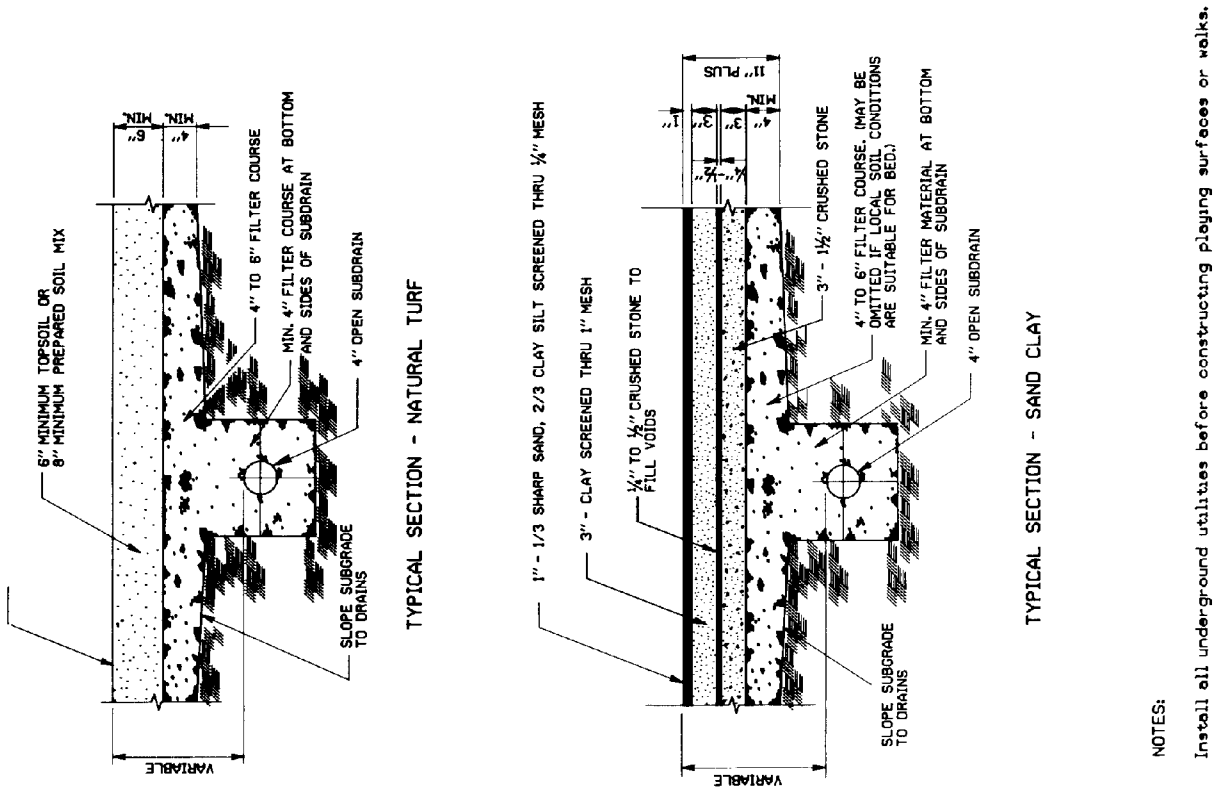

Figure G-5. Typical playing surface.